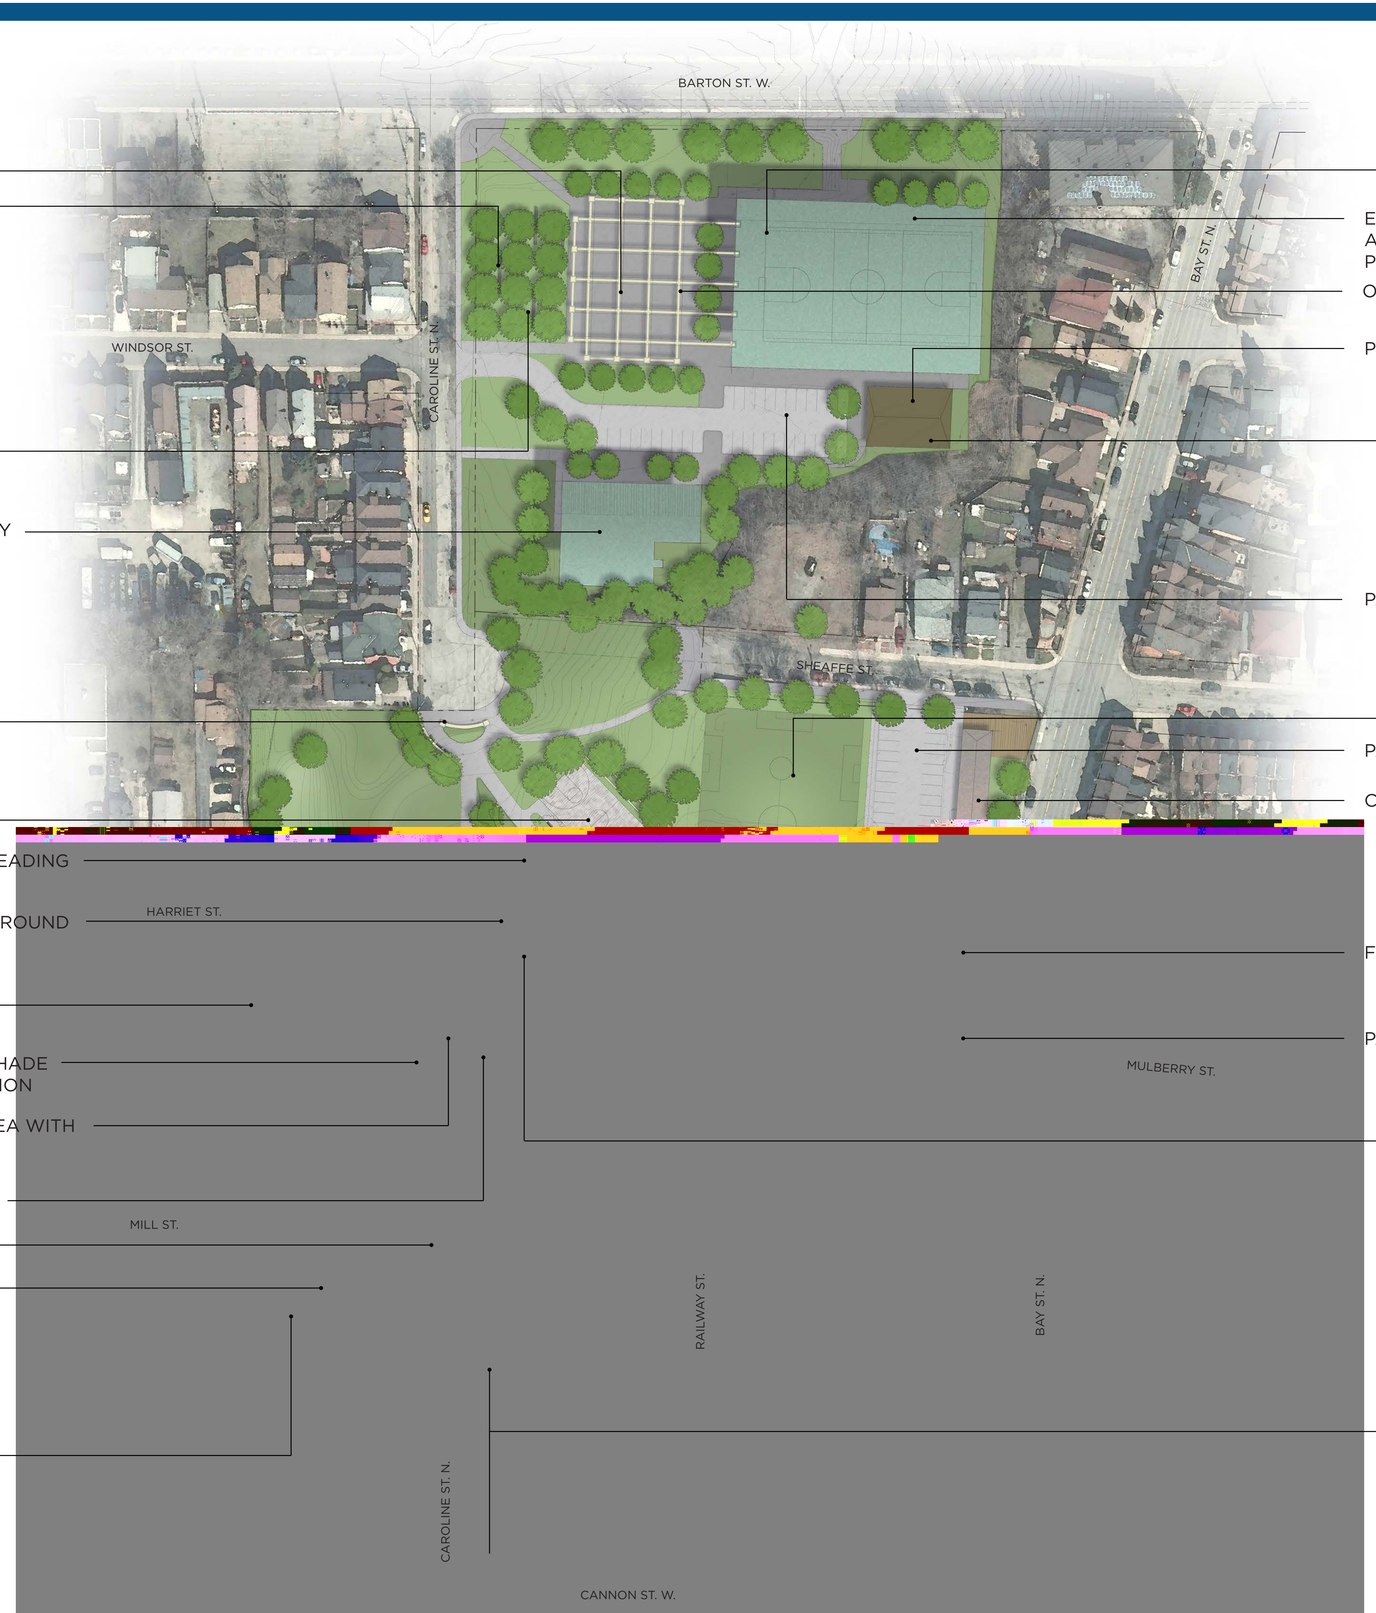

NEIGHBOURHOOD GROVE

EXISTING COMMUNITY FACILITY

PARK GATEWAY

SPORT COURT

NEIGHBOURHOOD READING GARDEN

NATURE PLAY PLAYGROUND

WASHROOM WITH SHADE STRUCTURE EXTENSION

CENTRAL PLAZA AREA WITH INFORMAL SEATING

URBAN SPLASH PAD

OPEN SPACE

TAI CHI GARDEN

EXISTING BUILDING FRAME AND ROOF TO REMAIN IN PLACE

OPEN AIR STRUCTURE

PICNIC SHELTER

PARKING

PARKING

COMMERCIAL DEVELOPMENT

FENCED DOG PARK

PARK GATEWAY

N