Hamilton Transit

**BUS MAINTENANCE & STORAGE FACILITY**

# Appendix A

## Design Drawings

January 3, 2020

Prepared for

Hamilton

Prepared by

IBI GROUP

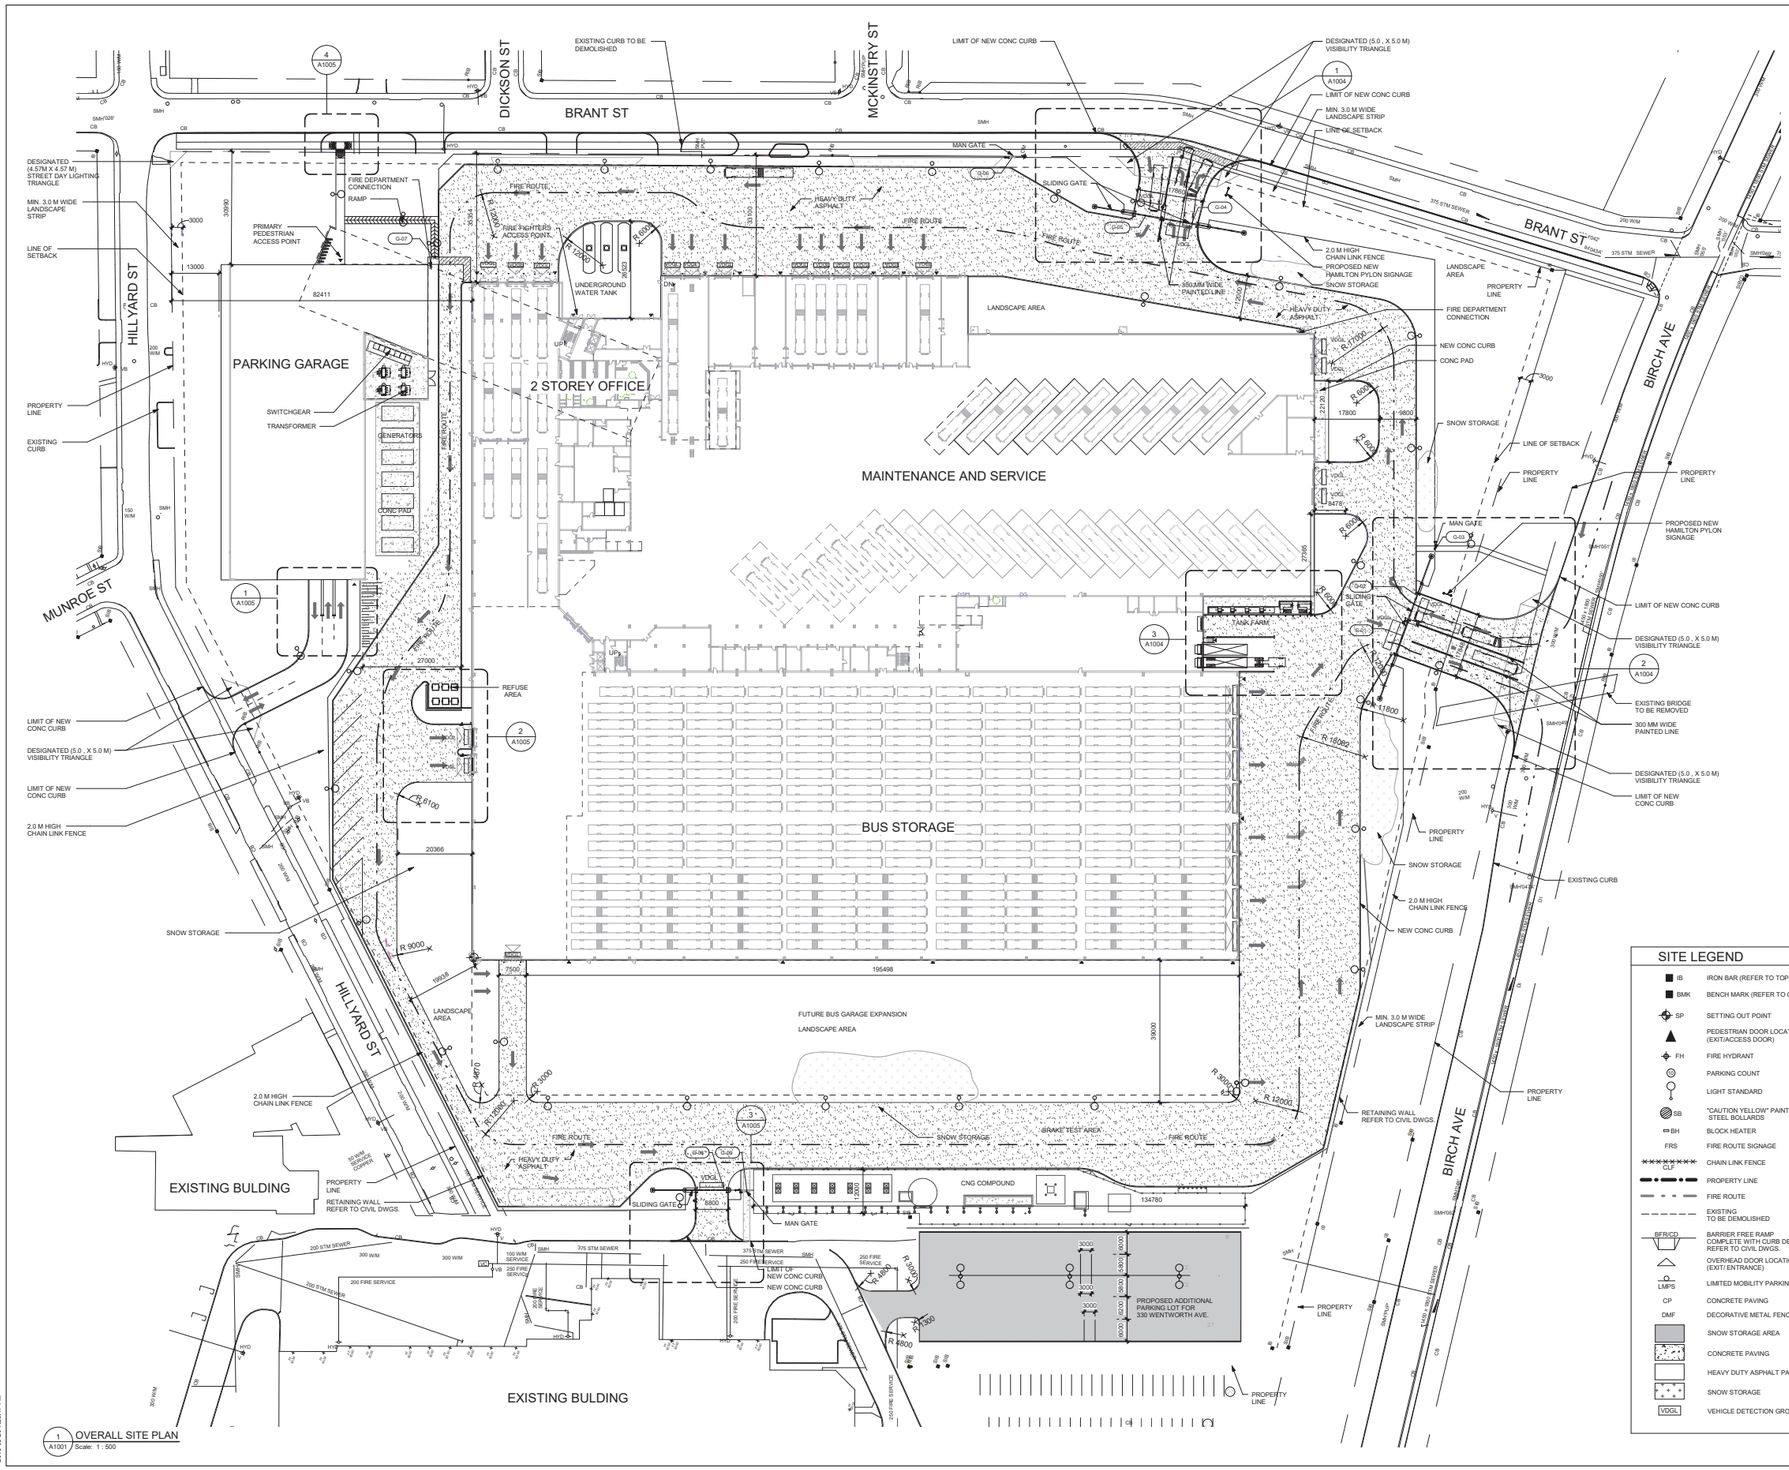


1 / A1001 OVERALL SITE PLAN
Scale: 1 : 500

## SITE LEGEND

| | |
|---|---|
| IB | IRON BAR (REFER TO TOPOGRAPHIC SURVEY) |
| BMK | BENCH MARK (REFER TO GEOTHECHNICAL REPORT) |
| SP | SETTING OUT POINT |
| | PEDESTRIAN DOOR LOCATION (EXIT/ACCESS DOOR) |
| FH | FIRE HYDRANT |
| | PARKING COUNT |
| | LIGHT STANDARD |
| SB | "CAUTION YELLOW" PAINTED STEEL BOLLARDS |
| BH | BLOCK HEATER |
| FRS | FIRE ROUTE SIGNAGE |
| CLF | CHAIN LINK FENCE |
| | PROPERTY LINE |
| | FIRE ROUTE |
| | EXISTING TO BE DEMOLISHED |
| BF/CD | BARRIER FREE RAMP COMPLETE WITH CURB DEPRESSION REFER TO CIVIL DWGS. |
| | OVERHEAD DOOR LOCATION (EXIT/ ENTRANCE) |
| LMPS | LIMITED MOBILITY PARKING SPACE SIGN |
| CP | CONCRETE PAVING |
| DMF | DECORATIVE METAL FENCE |
| | SNOW STORAGE AREA |
| | CONCRETE PAVING |
| | HEAVY DUTY ASPHALT PAVING |
| | SNOW STORAGE |
| VDGL | VEHICLE DETECTION GROUND LOOP |

CLIENT
CITY OF HAMILTON
Hamilton
71 Main Street West
Hamilton, Ontario, L8P 4Y5

COPYRIGHT
This drawing has been prepared solely for the intended use. Any any reproduction or use for any purpose other than that intended by IBI Group is forbidden. Written dimensions shall have precedence over scaled dimension. Contractors shall verify and be responsible for all dimensions and conditions on the job, and IBI Group must be informed of any variations from the dimensions and conditions shown on the drawing. Shop drawings shall be submitted to IBI Group for general conformance before proceeding with fabrication.

IBI Group Professional Services (Canada) Inc.
is a member of the IBI Group of companies

ISSUES

| No. | DESCRIPTION | DATE |
|---|---|---|
| A | REVIEW | MAR 01 2019 |
| B | SPA SUBMISSION | MAY 08 2018 |
| C | 30% REVIEW | MAY 24 2019 |
| D | 60% REVIEW | JUL 22 2019 |

KEY PLAN

CONSULTANTS

True North  Project North

SEAL

PRIME CONSULTANT
IBI GROUP
175 Bloor Street East, Unit 100
Toronto, ON M4W 3C8, Canada
tel 416 679 1930 fax 416 679 4620
ibigroup.com

PROJECT
HAMILTON TRANSIT FACILITY
80 BRANT ST.
HAMILTON, ONTARIO

| | |
|---|---|
| PROJECT NO: 115096 | PROJECT MANAGER: E. CZERNIAK |
| DRAWN BY: T.PATEL | CHECKED BY: L. BANDIERA |
| ARCHITECT/ENGINEER: A. VAN VEEN | PROJECT LEAD: A. KTECHA |

SHEET TITLE
SITE PLAN

SHEET NUMBER A1001
ISSUE D

2019-08-20 1:28:17 PM

C:\Users\Kate.Zabicka\Documents\RES\72035110\06-Implan_Trans\A-R1B_AB.ARCHIVE.rvt