concept

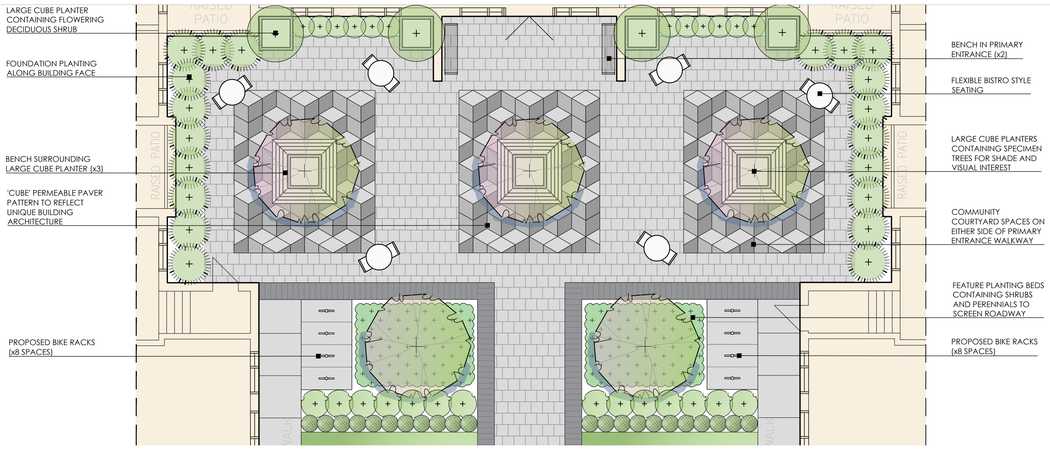

ENTRYWAY COURTYARD ENLARGEMENT

SCALE: 1:100

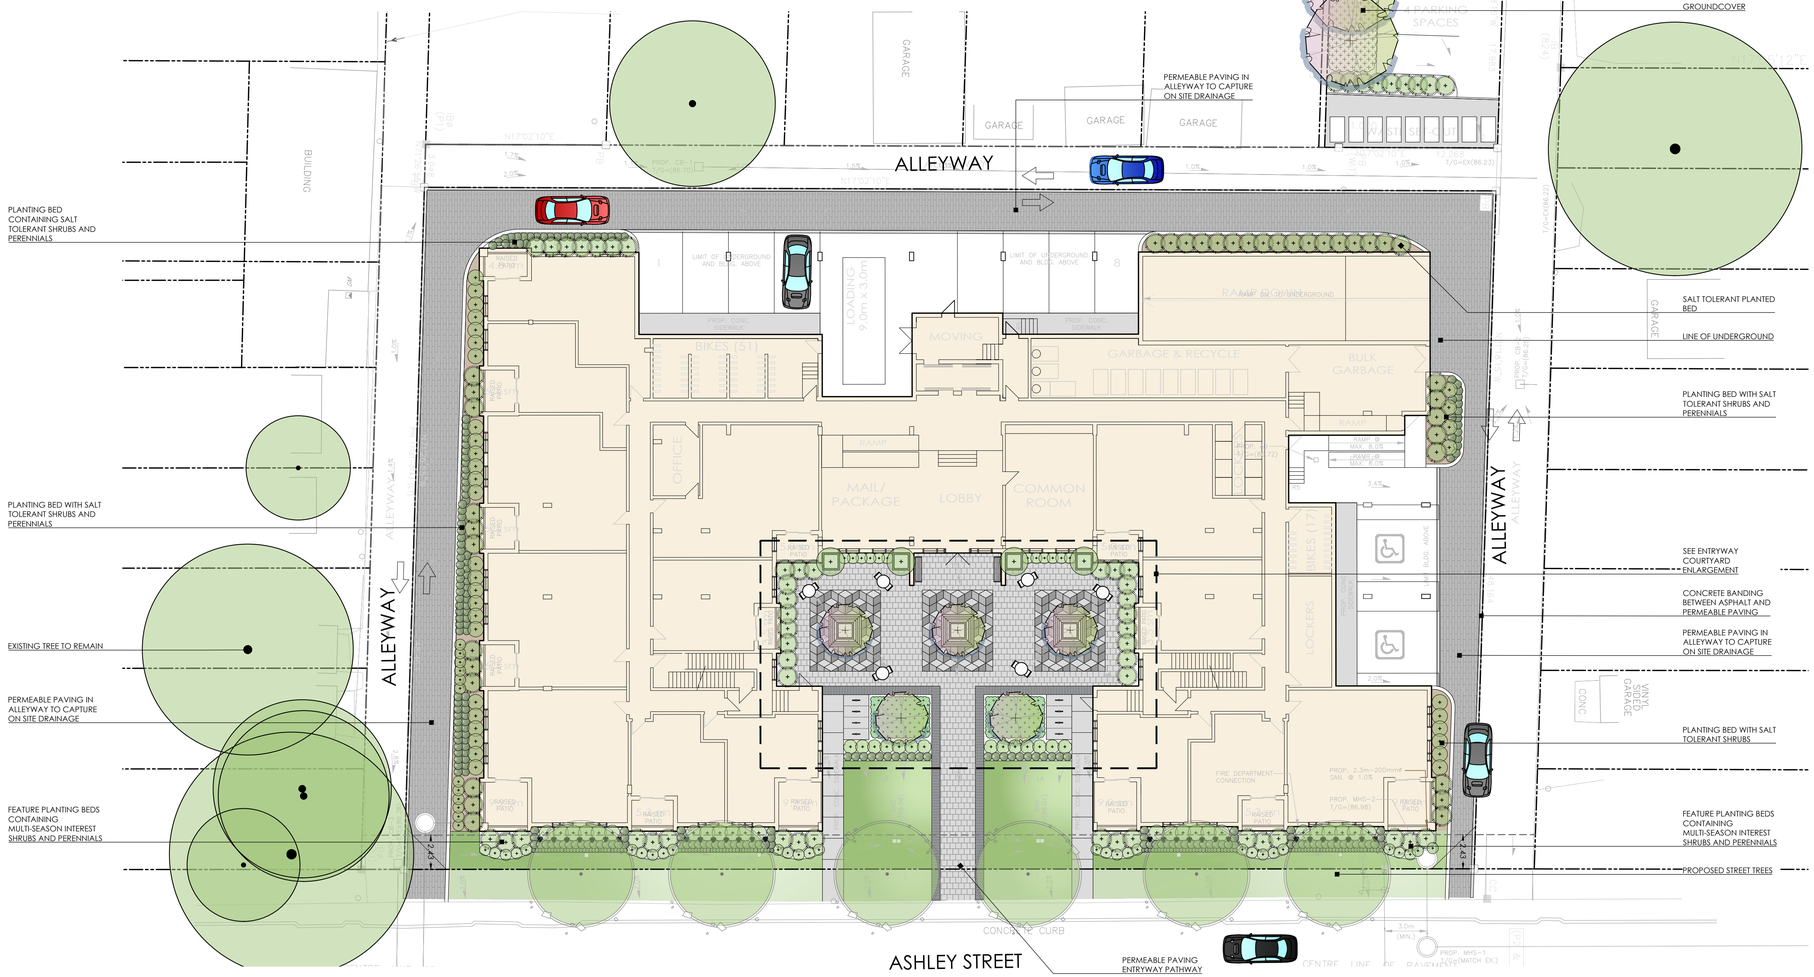

BENCH SURROUNDING LARGE CUBE PLANTER

LARGE METAL CUBE PLANTERS

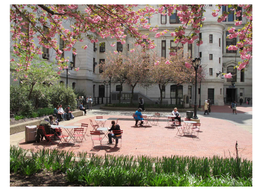

COMMUNITY COURTYARD SPACE WITH FLEXIBLE BISTRO STYLE SEATING

CUBE PAVER PATTERN

COURTYARD WITH MIX OF HARDSCAPE AND SOFTSCAPE

project

Ashley Street Multi-res

87-109 Ashley Street
Hamilton

2024-06-18

adesso design inc.
landscape architecture

69 John Street South, Suite 250
Hamilton, ON L8N 2B9
t. 905.526.8876
www.adessodesigninc.ca

RELX:\Projects\By-Projects\2023\23-208 87-109 Ashley Street Hamilton\01 Current Drawings\02 MXD\Long LAYOUT\0_Prelim LAST SAVED BY:jbrabson1 | June 18, 2024 1:54:07 PM | PLOTTED BY:jbrabson1 | June 18, 2024 1:54:41 PM