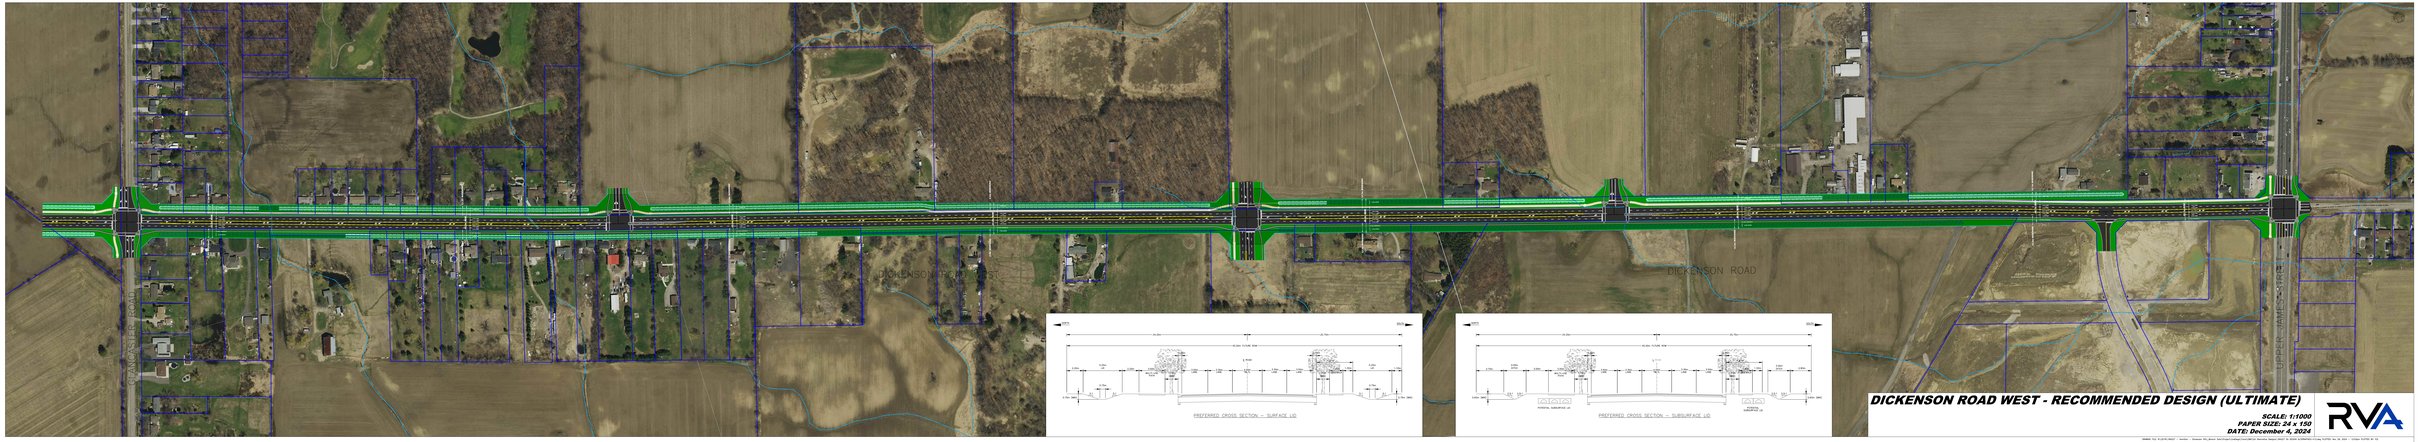

DICKENSON ROAD WEST - RECOMMENDED DESIGN (ULTIMATE)

SCALE: 1:1000
PAPER SIZE: 24 x 150
DATE: December 4, 2024

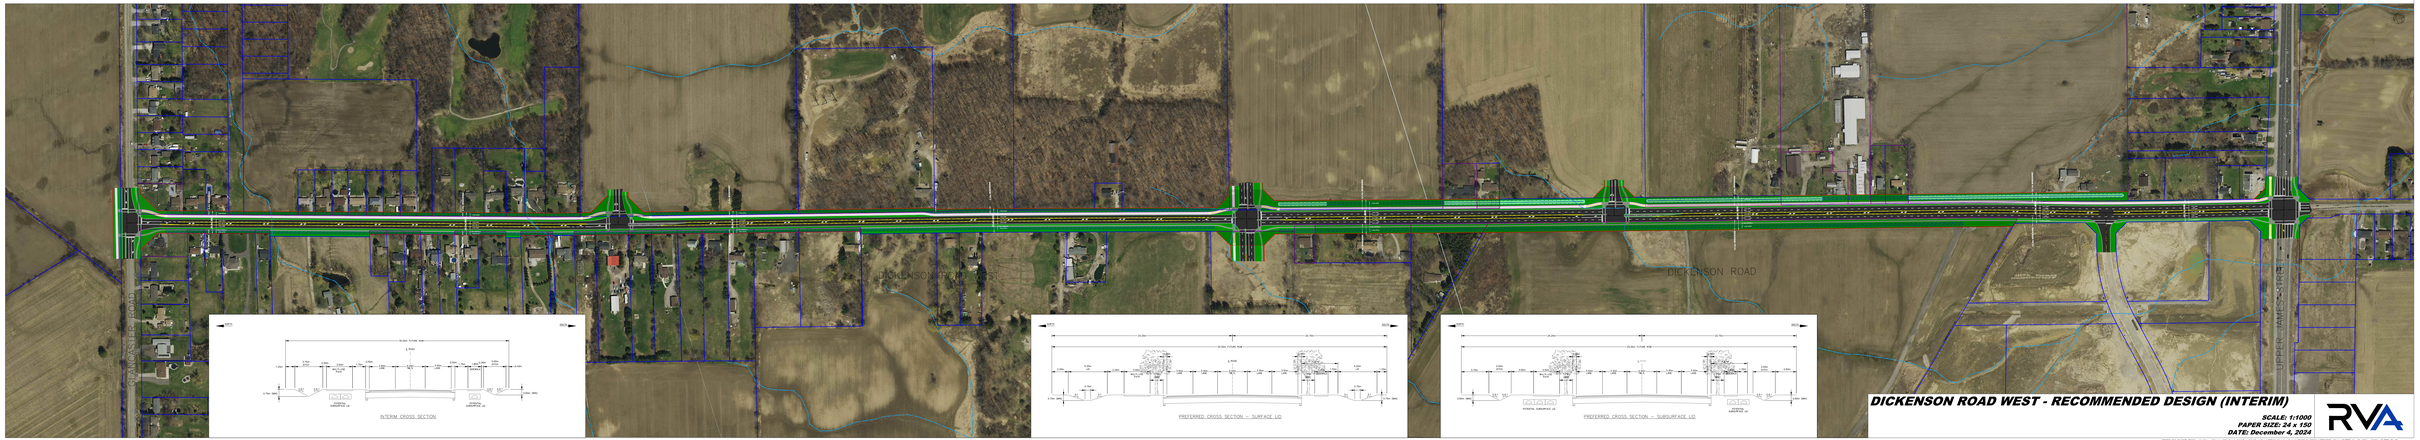

DICKENSON ROAD WEST - RECOMMENDED DESIGN (INTERIM)

SCALE: 1:1000
PAPER SIZE: 24 x 150
DATE: December 4, 2024