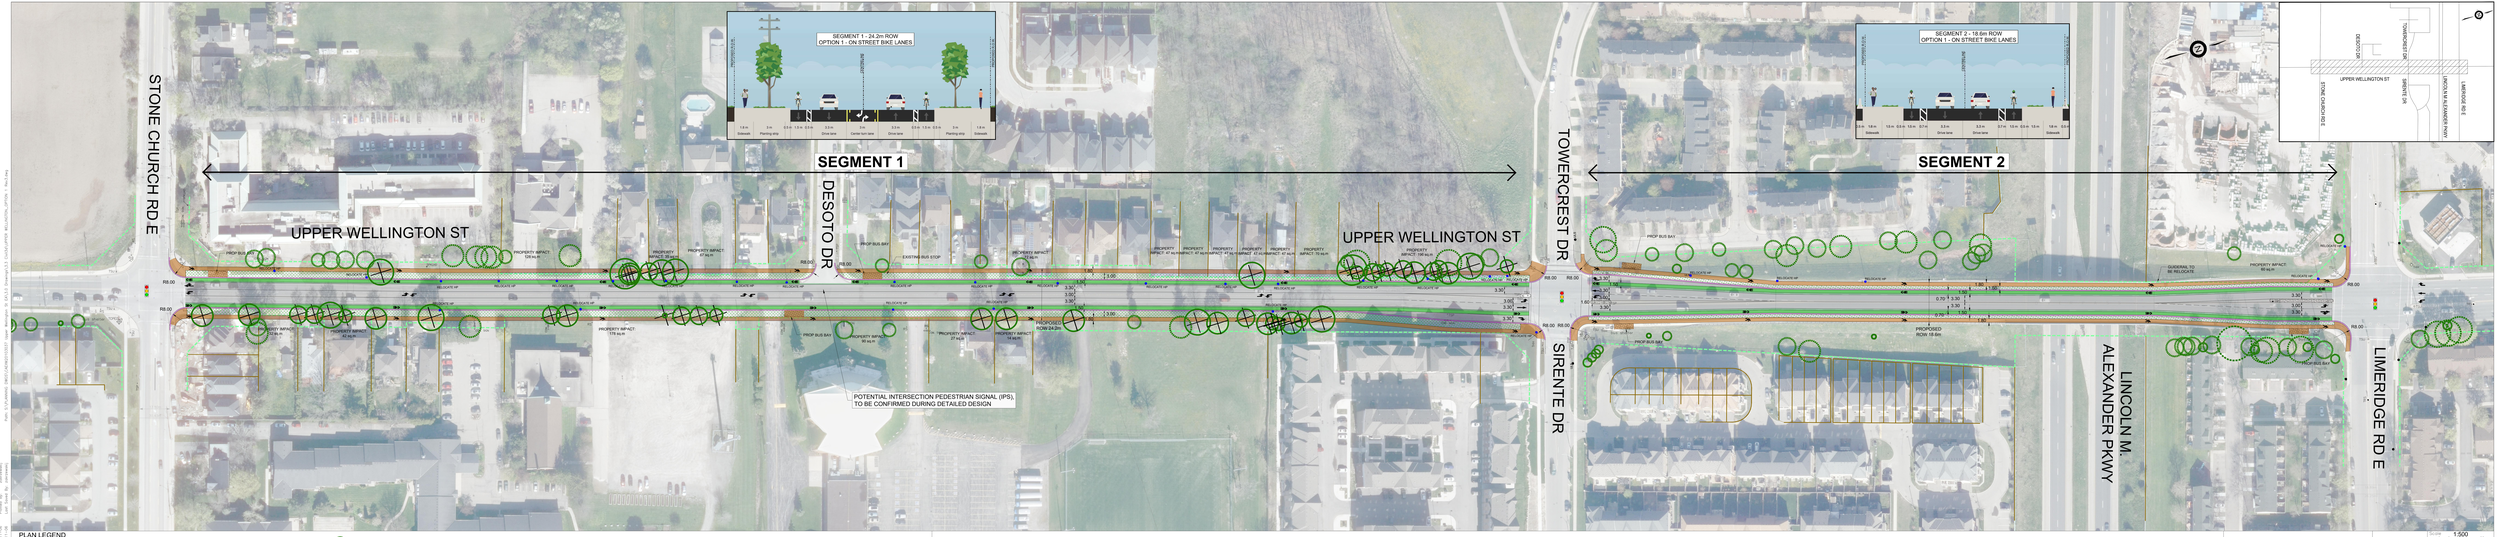

PLAN LEGEND

- PROPOSED SIDEWALK
- PROPOSED PHYSICALLY SEPARATED BIKE LANE
- PROPOSED BIKELANE BUFFER
- PROPOSED BOULEVARD
- PROPOSED ROAD
- PROPOSED CONCRETE
- EXISTING TREE
- PROPOSED TREE REMOVAL
- EXISTING UTILITY POLE
- EXISTING UTILITY POLE TO BE RELOCATED
- EXISTING ROW LIMITS
- PROPOSED BUS BAY
- PROPOSED PROPERTY TAKING
- PROPOSED CURB
- EXISTING SIGNALIZED INTERSECTION

UPPER WELLINGTON

CITY OF HAMILTON

OPTION 1
ON STREET BIKE LANES

wsp

Scale: 1:500

Contract No. IM20103037

Drawing No. 1