HIGHVALLEY ROAD
GREEN RAVINE DRIVE
FILMAN ROAD
LIME KILN ROAD
MOHAWK ROAD
CAYUGA AVENUE
ALGONQUIN AVENUE
HIAWATHA BOULEVARD
MCNIVEN ROAD
HIGHWAY 403

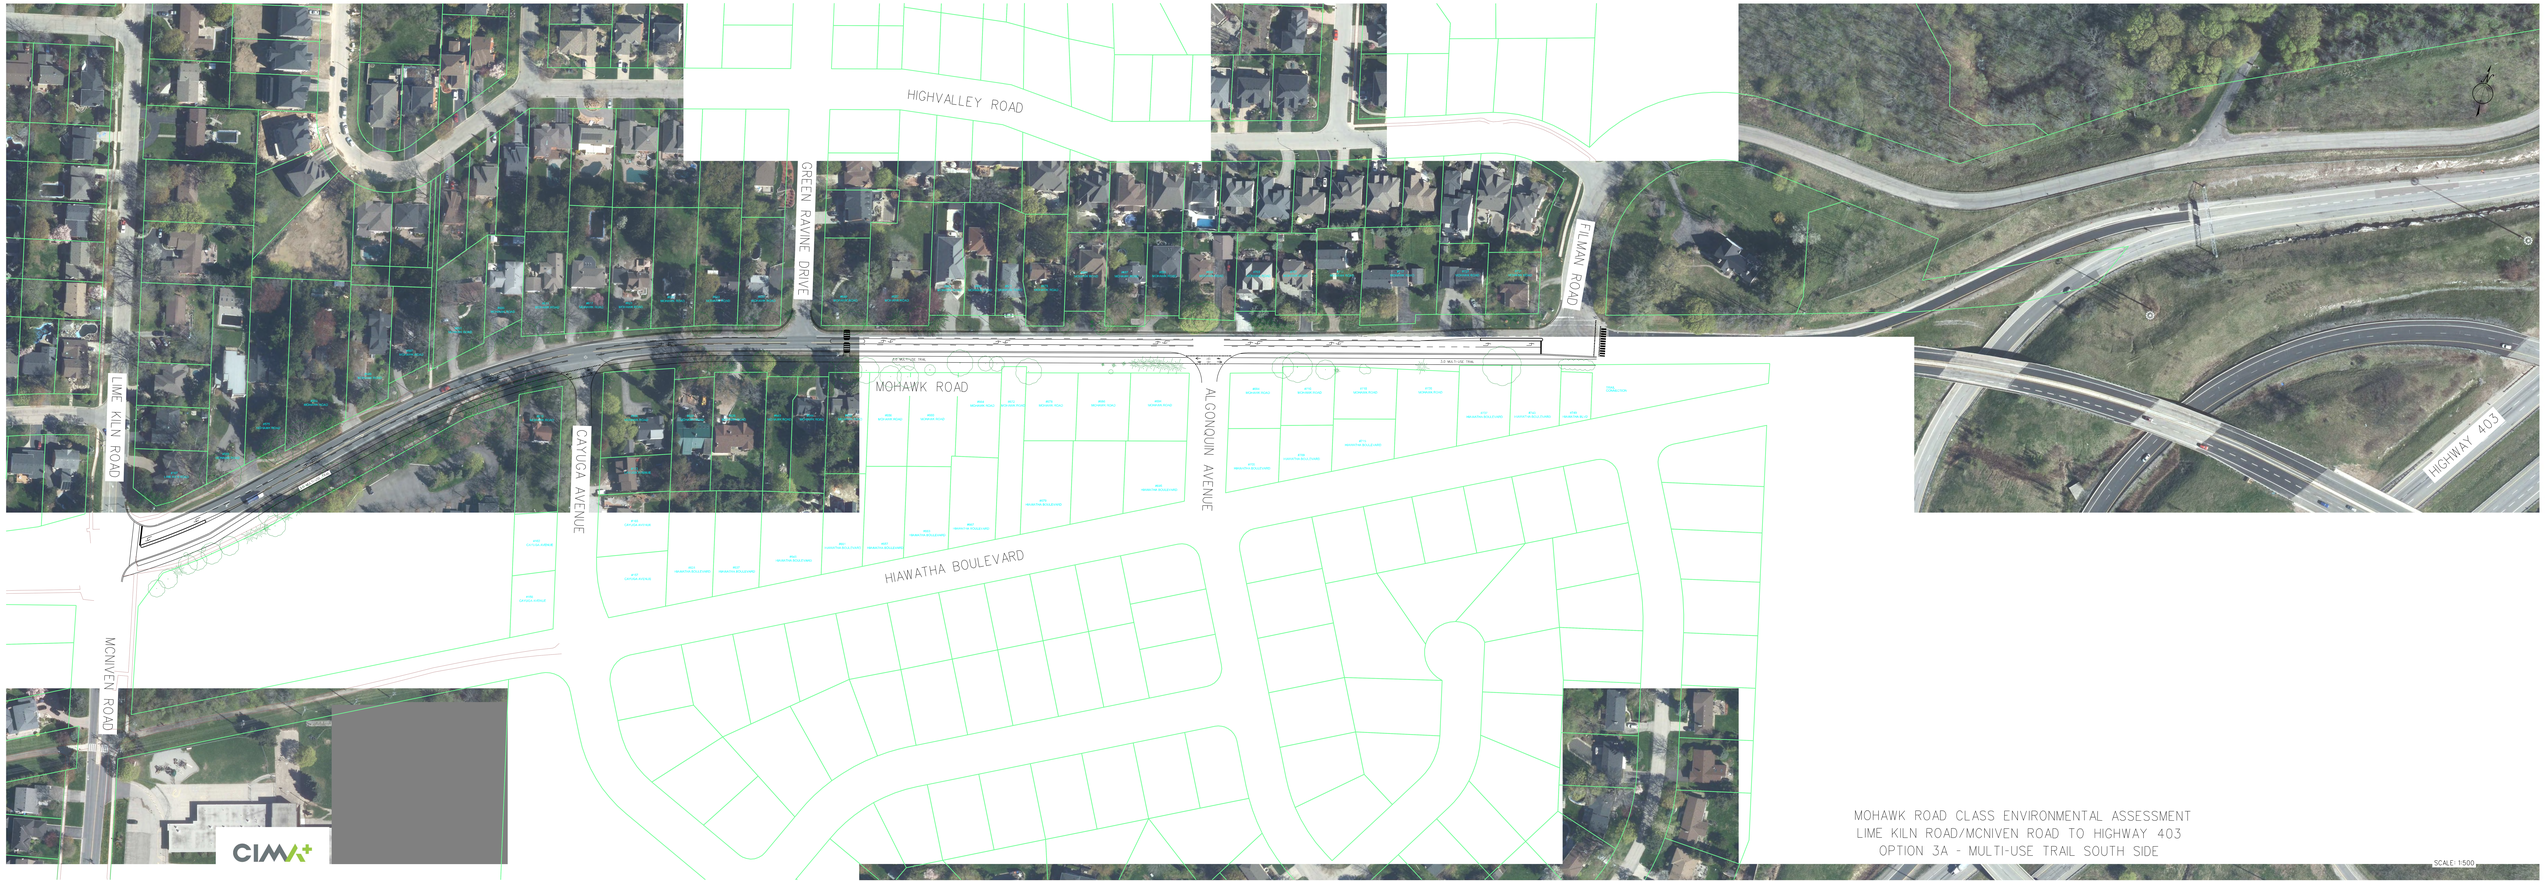

MOHAWK ROAD CLASS ENVIRONMENTAL ASSESSMENT
LIME KILN ROAD/MCNIVEN ROAD TO HIGHWAY 403
OPTION 3A - MULTI-USE TRAIL SOUTH SIDE

SCALE: 1:500

MOHAWK ROAD CLASS ENVIRONMENTAL ASSESSMENT
LIME KILN ROAD/MCNIVEN ROAD TO HIGHWAY 403
OPTION 3B - MULTI-USE TRAIL SOUTH SIDE, SIDEWALK NORTH SIDE

SCALE: 1:500

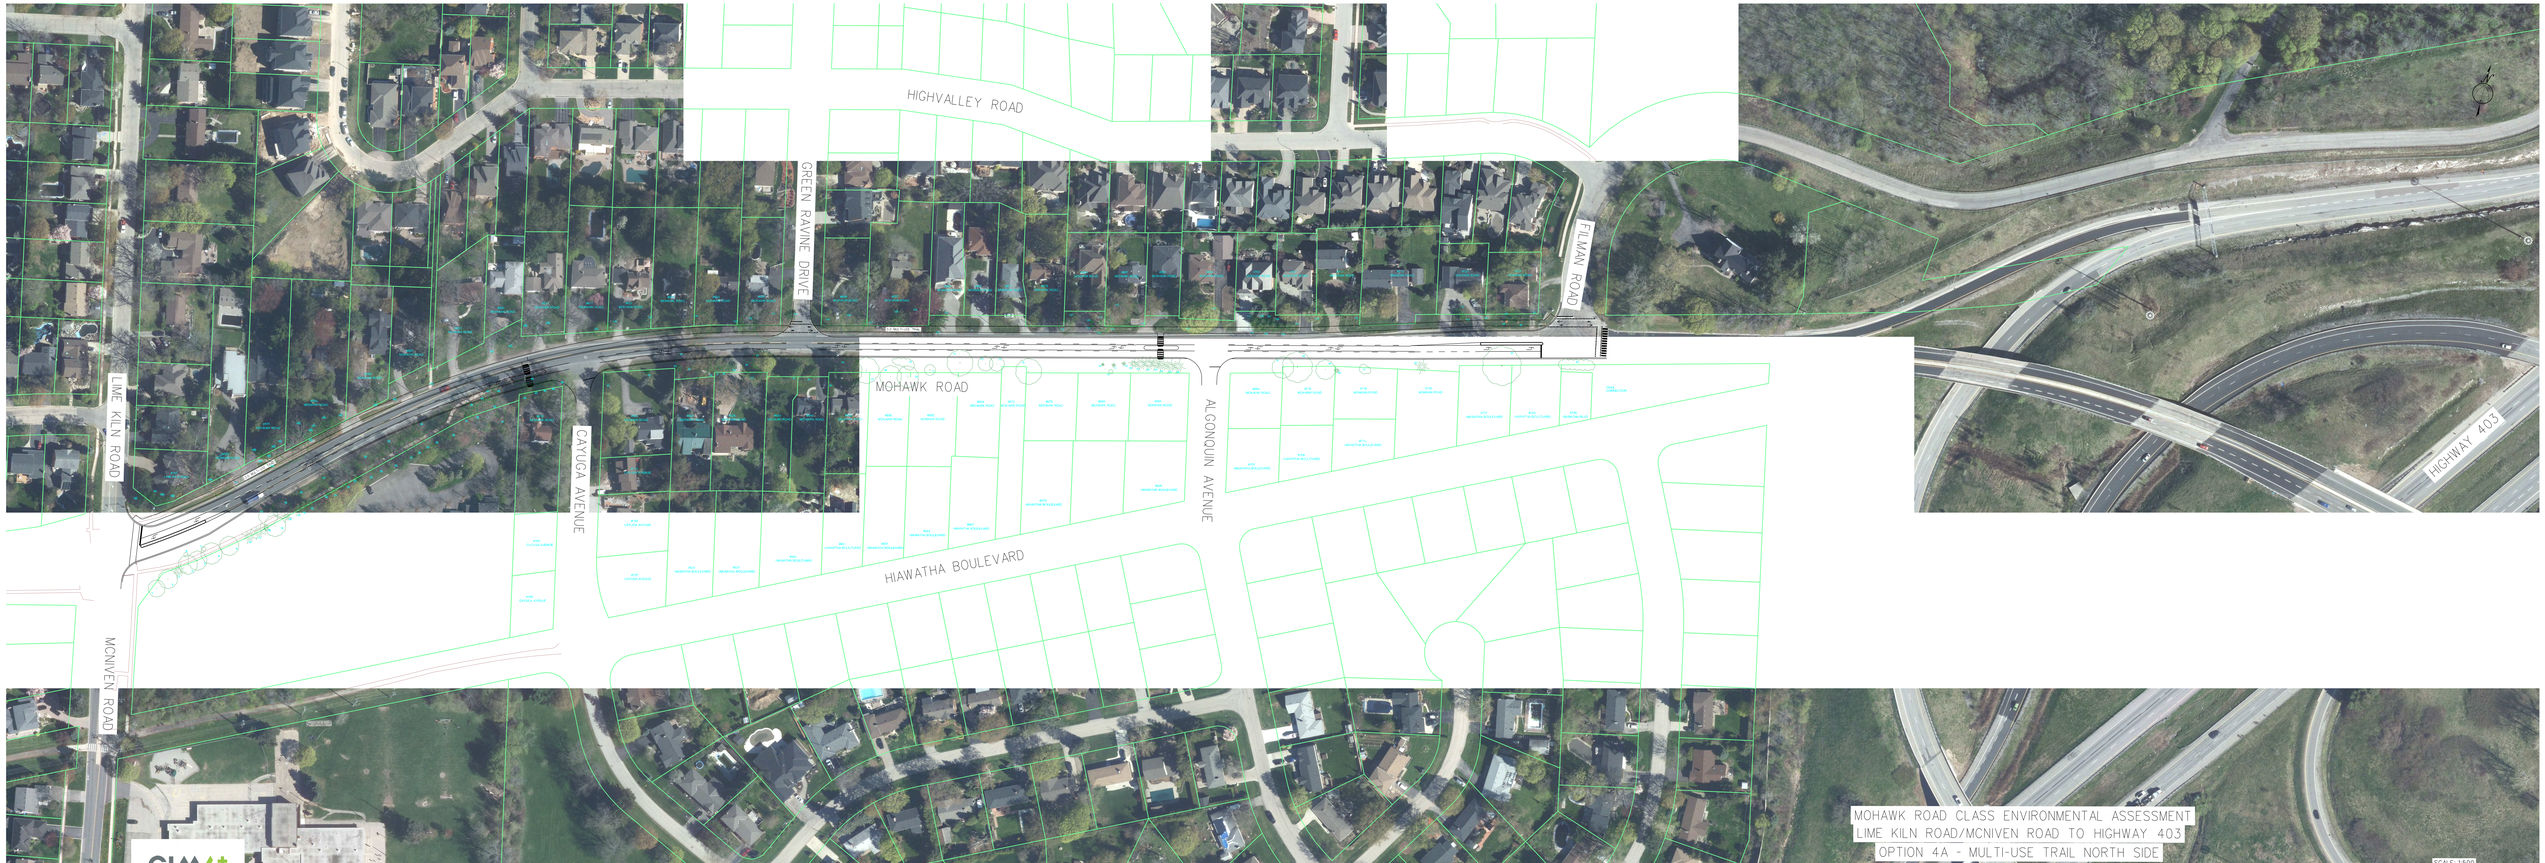

MOHAWK ROAD CLASS ENVIRONMENTAL ASSESSMENT
LIME KILN ROAD/MCNIVEN ROAD TO HIGHWAY 403
OPTION 4A - MULTI-USE TRAIL NORTH SIDE

SCALE: 1:500

CIMA+

HIGHVALLEY ROAD
GREEN RAVINE DRIVE
FILMAN ROAD
MOHAWK ROAD
LIME KILN ROAD
CAYUGA AVENUE
ALGONQUIN AVENUE
HIAWATHA BOULEVARD
MCNIVEN ROAD
HIGHWAY 403
MOHAWK ROAD CLASS ENVIRONMENTAL ASSESSMENT
LIME KILN ROAD/MCNIVEN ROAD TO HIGHWAY 403
OPTION 4B - MULTI-USE TRAIL NORTH SIDE, SIDEWALK SOUTH SIDE
SCALE: 1:500

MOHAWK ROAD CLASS ENVIRONMENTAL ASSESSMENT
LIME KILN ROAD/MCNIVEN ROAD TO HIGHWAY 403
OPTION 5 - SIDEWALKS ONLY BOTH SIDES

SCALE: 1:500