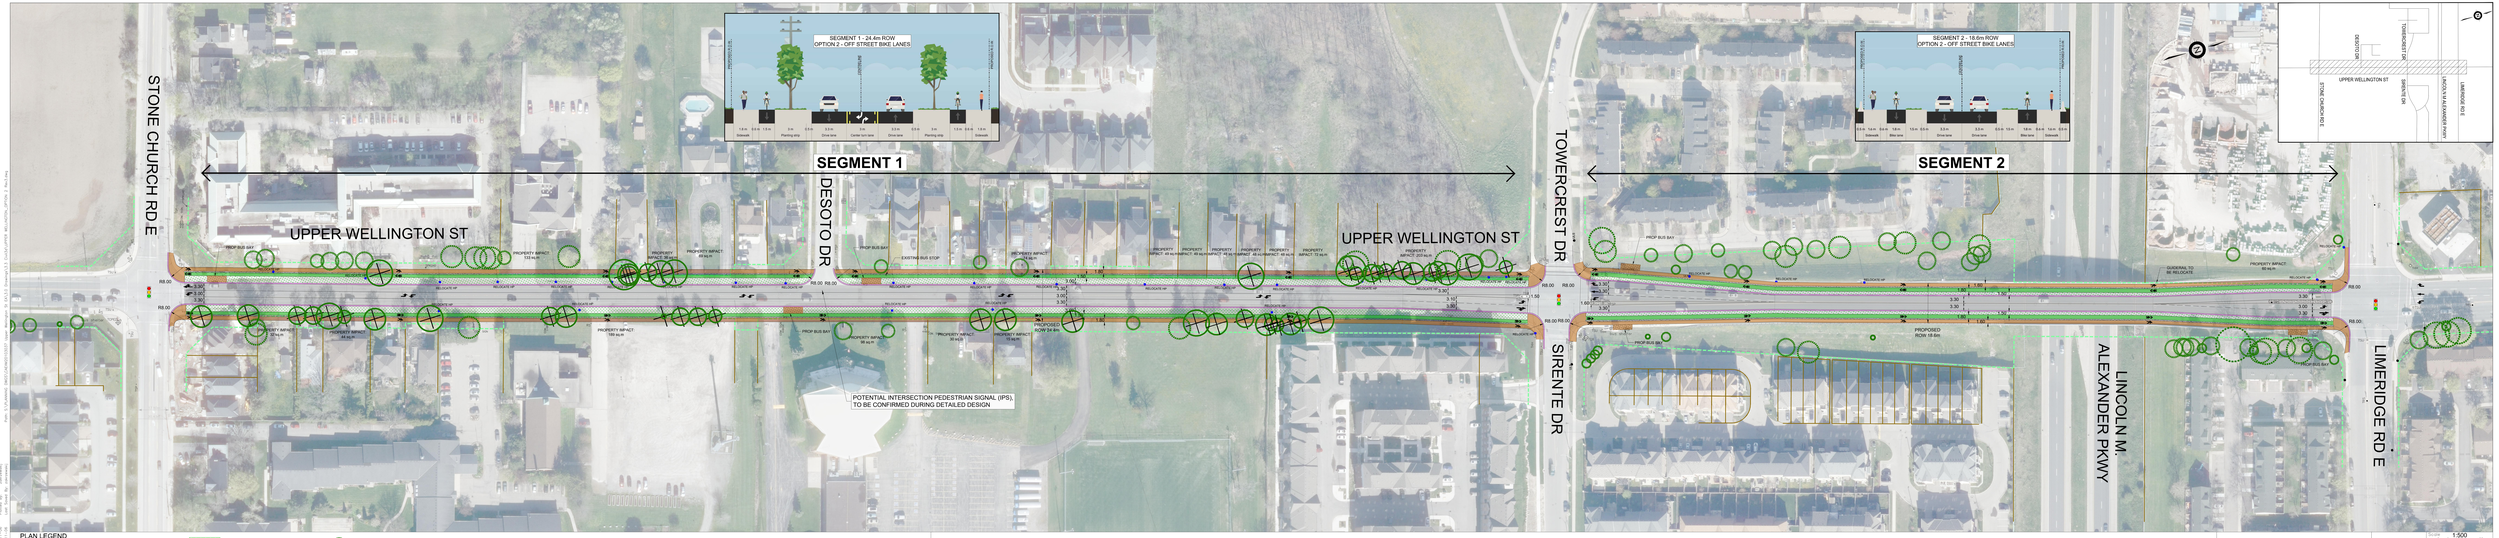
SEGMENT 1 - 24.4m ROW
OPTION 2 - OFF STREET BIKE LANES
PROPERTY LINE
DRIVEWAY
PROPERTY LINE
1.8 m
0.6 m
1.8 m
3 m
0.6 m
3.3 m
3 m
0.6 m
3.3 m
0.6 m
3 m
1.8 m
0.6 m
1.8 m
Sidewalk
Planting strip
Drive lane
Center turn lane
Drive lane
Planting strip
Sidewalk
SEGMENT 2 - 18.6m ROW
OPTION 2 - OFF STREET BIKE LANES
PROPERTY LINE
DRIVEWAY
PROPERTY LINE
0.6 m
1.8 m
0.6 m
1.8 m
3.3 m
0.6 m
1.8 m
0.6 m
1.8 m
0.6 m
Sidewalk
Bike lane
Drive lane
Drive lane
Bike lane
Sidewalk
DESOTO DR
TOWERCREST DR
UPPER WELLINGTON ST
STONE CHURCH RD E
SIRENTE DR
LINCOLN M. ALEXANDER PKWY
LIMERIDGE RD E
SEGMENT 1
SEGMENT 2
STONE CHURCH RD E
UPPER WELLINGTON ST
UPPER WELLINGTON ST
PROP BUS BAY
PROPERTY IMPACT 157 sq.m
PROPERTY IMPACT 49 sq.m
PROPERTY IMPACT 189 sq.m
PROPERTY IMPACT 44 sq.m
PROPERTY IMPACT 58 sq.m
PROPERTY IMPACT 59 sq.m
PROPERTY IMPACT 18 sq.m
PROPERTY IMPACT 18 sq.m
PROPERTY IMPACT 18 sq.m
PROPERTY IMPACT 18 sq.m
PROPERTY IMPACT 18 sq.m
PROPERTY IMPACT 37 sq.m
PROPERTY IMPACT 207 sq.m
